FilmL.A., Inc.
6255 W Sunset Blvd, 12th Floor
Hollywood, CA 90028
t: (213)977-8600 - f: (213)977-8601
www.filmla.com

Summary Information

Permit No: F00136181-D **Type of Permit:** FILMING **Release Date:** 04/16/2018

Production Company POSSIBLE PRODUCTIONS

Insured Company Name POSSIBLE PRODUCTIONS

Contact Phone No. 1 310-244-4117
Contact Phone No. 2
Fax
Address 10202 W. WASHINGTON BLVD., LOY BUILDING
CULVER CITY, California 90232

Production Title KIDDING SEASON 1

Type of Production TV Drama

Producer Sarah Caplan

Director Michel Gondry

1st AD Roger Udwin

Production Manager Craig Amendola

FilmL.A. Coordinator Daniel Poissant

Location Manager Craig Van Gundy
Primary Phone Mobile - 818-404-7880
Secondary Phone

Location Assistant Vernon Smith
Primary Phone Mobile - 512-468-9673
Secondary Phone

Fees

FILMLA NON-REFUNDABLE FILM PERMIT RIDER FEE	$105.00

Total Permit Fee $105.00

Number of Locations 1

NOT A PERMIT

FilmL.A., Inc.
6255 W Sunset Blvd, 12th Floor
Hollywood, CA 90028
t: (213)977-8600 - f: (213)977-8601
www.filmla.com

Summary Information — Location

Permit Number	F00136181-D	**Location Manager**	Craig Van Gundy
Production Company	POSSIBLE PRODUCTIONS	Primary Phone	Mobile - 818-404-7880
Insured Company	POSSIBLE PRODUCTIONS	Secondary Phone	
Production Title	KIDDING SEASON 1		

Location Address 4221 Goodland Ave, Los Angeles, CA, 91604

Location Type Private Residence

Prep Dates 4/11/2018 - 4/11/2018 07:00 - 19:00 1 day

Film Dates 4/12/2018 - 4/12/2018 07:00 - 23:59 1 day
4/13/2018 - 4/14/2018 10:00 - 04:00 1 day

Strike Dates 4/14/2018 - 4/14/2018 07:00 - 19:00

Open or Closed to the Public Closed

Generic Conditions
All closures impacting sidewalks must be implemented per WATCH manual, CA MUTCD TA-28 & TA-29
All travel lanes and bike lanes shall be closed per the WATCH manual.
Community Survey Obtained
Equipment staging and vehicles may park on one side of the street only.
Must Maintain 5' Clearance on Sidewalks/Walkways
Must maintain local/emergency access
No cast or crew parking on area streets
No interference with merchant activity.
No Parking in handicap spaces at anytime.
No steps from trailers, trucks or motorhomes may be facing road
Number of uniformed officers listed on the permit is a minimum requirement.
Permittee remains responsible for deploying a sufficient number of uniformed officers to provide traffic and crowd control to ensure the safety of the film crew and the public.
Traffic control must be done in accordance w/MUTCD
Traffic Officers Required
Uniformed officers shall have a copy of the film permit in their possession and are required to confirm that all traffic control signage devices are in place.

Please see attached document Goodland Ave (closure) btwn Woodbridge & Valleyheart Dr - Kidding.pdf

Equipment on Location

Type	Quantity
10 Ton Truck	5
5 or 10 ton trucks	1
Cast/Crew	110

Personnel on Location

Type	Quantity
Cast	6
Crew	80
Extras	12

NO PERMIT

FilmL.A., Inc.
6255 W Sunset Blvd, 12th Floor
Hollywood, CA 90028
t: (213)977-8600 - f: (213)977-8601
www.filmla.com

Summary Information — Location

Permit Number F00136181-D
Production Company POSSIBLE PRODUCTIONS
Insured Company POSSIBLE PRODUCTIONS
Production Title KIDDING SEASON 1

Location Manager Craig Van Gundy
Primary Phone Mobile - 818-404-7880
Secondary Phone

vehicles	
Catering Truck	1
Condors	3
Generator	2
Portable restrooms	1
Stakebed Trucks	10
Trailers	11
Vans	6

Off-Duty/Retired LAPD Officer(s)	2

Filming Activities Atmospheric Smoke Effects; Drive ups & away; Equipment on property; Equipment on sidewalk & street; Equipment on sidewalk, in curb lane & across street; Interior and exterior dialogue; Intermittent pedestrian control; Intermittent traffic control - 2 minutes standard; Wetdown; Camera, equipment, production vehicles and crew on sidewalk, curb lane, and in street;

Jurisdiction **Political:** Los Angeles City - Council District 02 **Police:** Los Angeles Police Department **Fire:** Los Angeles City

Thomas Guide **Page:** 562 **Grid:** E5

Coordinator Note Rider D created to extend location until 0400

Parking

Base Camp SPORTSMAN'S LODGE
Location Type : Other Location
12825 Ventura Blvd, Los Angeles, CA, 91604

Crew Parking SPORTSMAN'S LODGE
Location Type : Other Location
12825 Ventura Blvd, Los Angeles, CA, 91604

Parking Notes
Base Camp, Crew Parking and Catering Breakfast and Lunch: Sportsmen's Lodge

NOT A PERMIT

Permit #E0013618-D

R3-1 R3-2 R11-4 R11-2 SC3 M4-10(L) M4-10(R) W20-2 W20-3

Ⓢ TRAFFIC SIGNAL

● TRAFFIC CONE

TYPE I W/ SIGN

HIGH LEVEL WARNING DEVICE

ALL TRAFFIC CONTROL WILL BE INSTALLED TO MEET OR EXCEED THE LATEST CA-MUTCD MINIMUM REQUIREMENTS

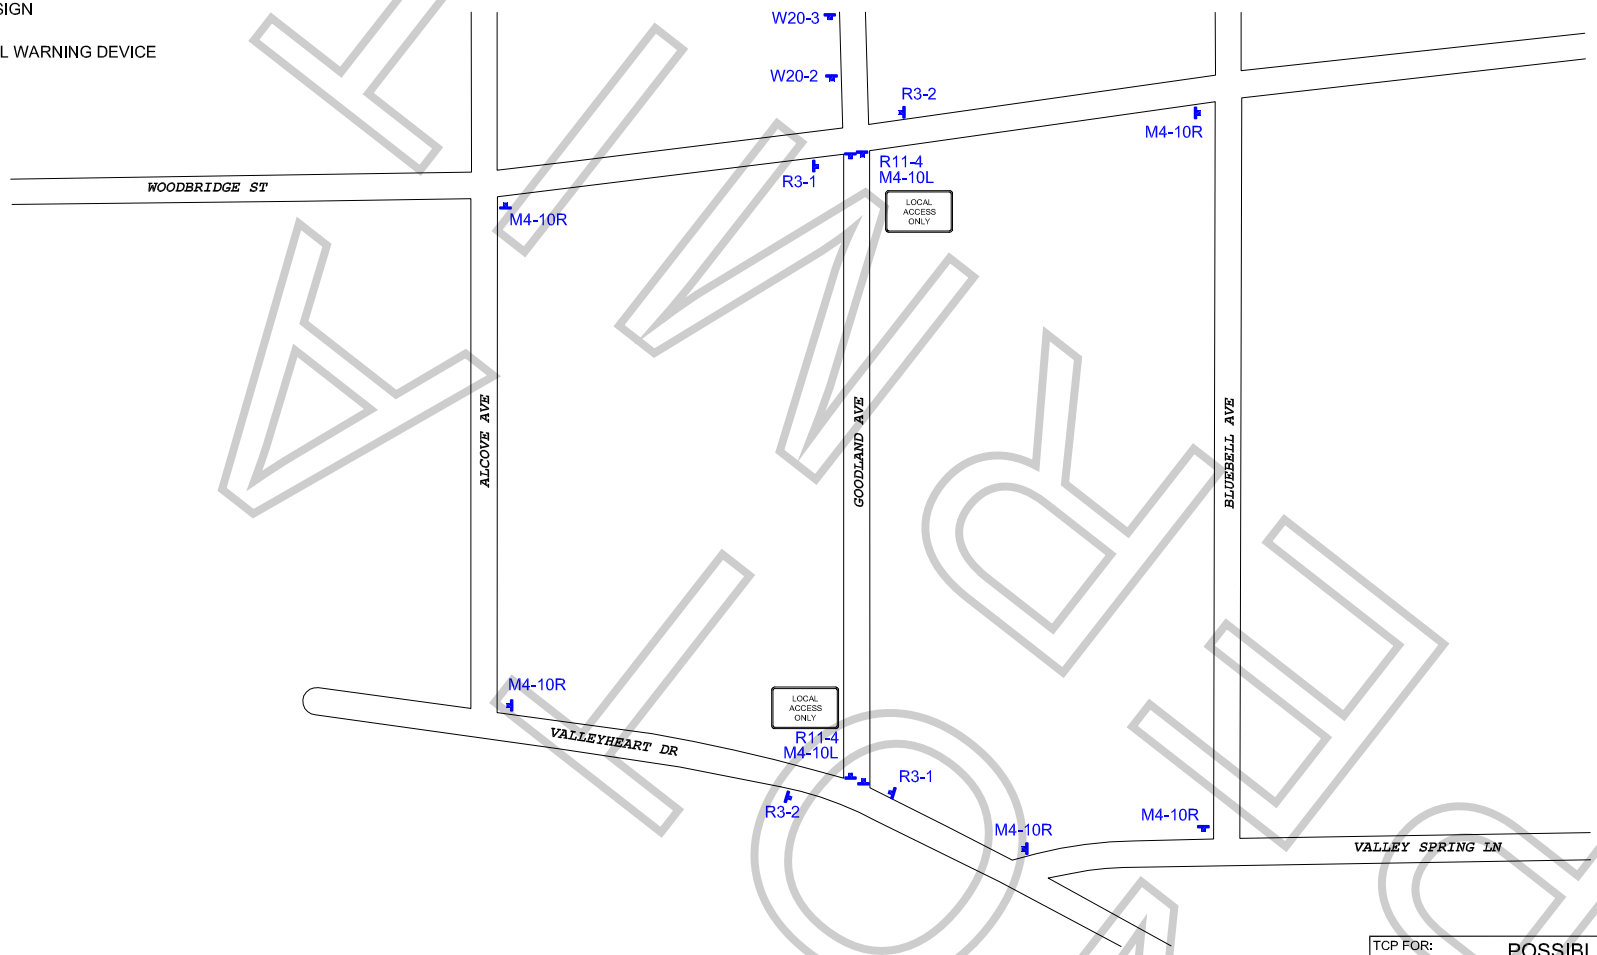

WORK ZONE TRAFFIC CONTROL PLAN
GENERAL NOTES

1. DATE/TIME: 4-12-18 FROM 07:00 HOURS TO 23:59 HOURS &
   4-13-18 FROM 10:00 HOURS TO 4-14-18 03:00 HOURS.

2. ALL SIGNING, STRIPING, AND TRAFFIC CONTROL DEVICES SHALL CONFORM TO THE (CURRENT) STATE OF CALIFORNIA DEPARTMENT OF TRANSPORTATION (CALTRANS) STANDARD PLANS AND STANDARD SPECIFICATIONS, CALIFORNIA MUTCD, AND ANY ADDENDUMS THERETO, AND AS SHOWN ON THESE PLANS, SYMBOLS AND ABBREVIATIONS USED ARE SHOWN ON CALTRANS STANDARD PLANS.
3. THERE WILL BE NO INTERFERENCE WITH TRAFFIC SIGNALS OR CROSSWALKS.
4. CONES WILL BE 28" MINIMUM HEIGHT AND HAVE REFLECTORIZED SLEEVES FOR NIGHT WORK.
5. POLICE WILL DIRECT TRAFFIC IF NECESSARY.

TCP FOR: POSSIBLE PRODUCTIONS:
"KIDDING SEASON 1"

LOCATION: GOODLAND AVE CLOSURE
FROM WOODBRIDGE TO VALLEYHEART
STUDIO CITY, CALIFORNIA

CONTACT: MIKE WEBSTER
OFFICE # 323-264-7100

JCL TRAFFIC SERVICES
(213) 622-9775
C31-CA Lic # 805357

DATE REVISIONS

DRAFTER: MARIO MENJIVAR
SCALE: N.T.S.
FILM LA: DP

FINAL